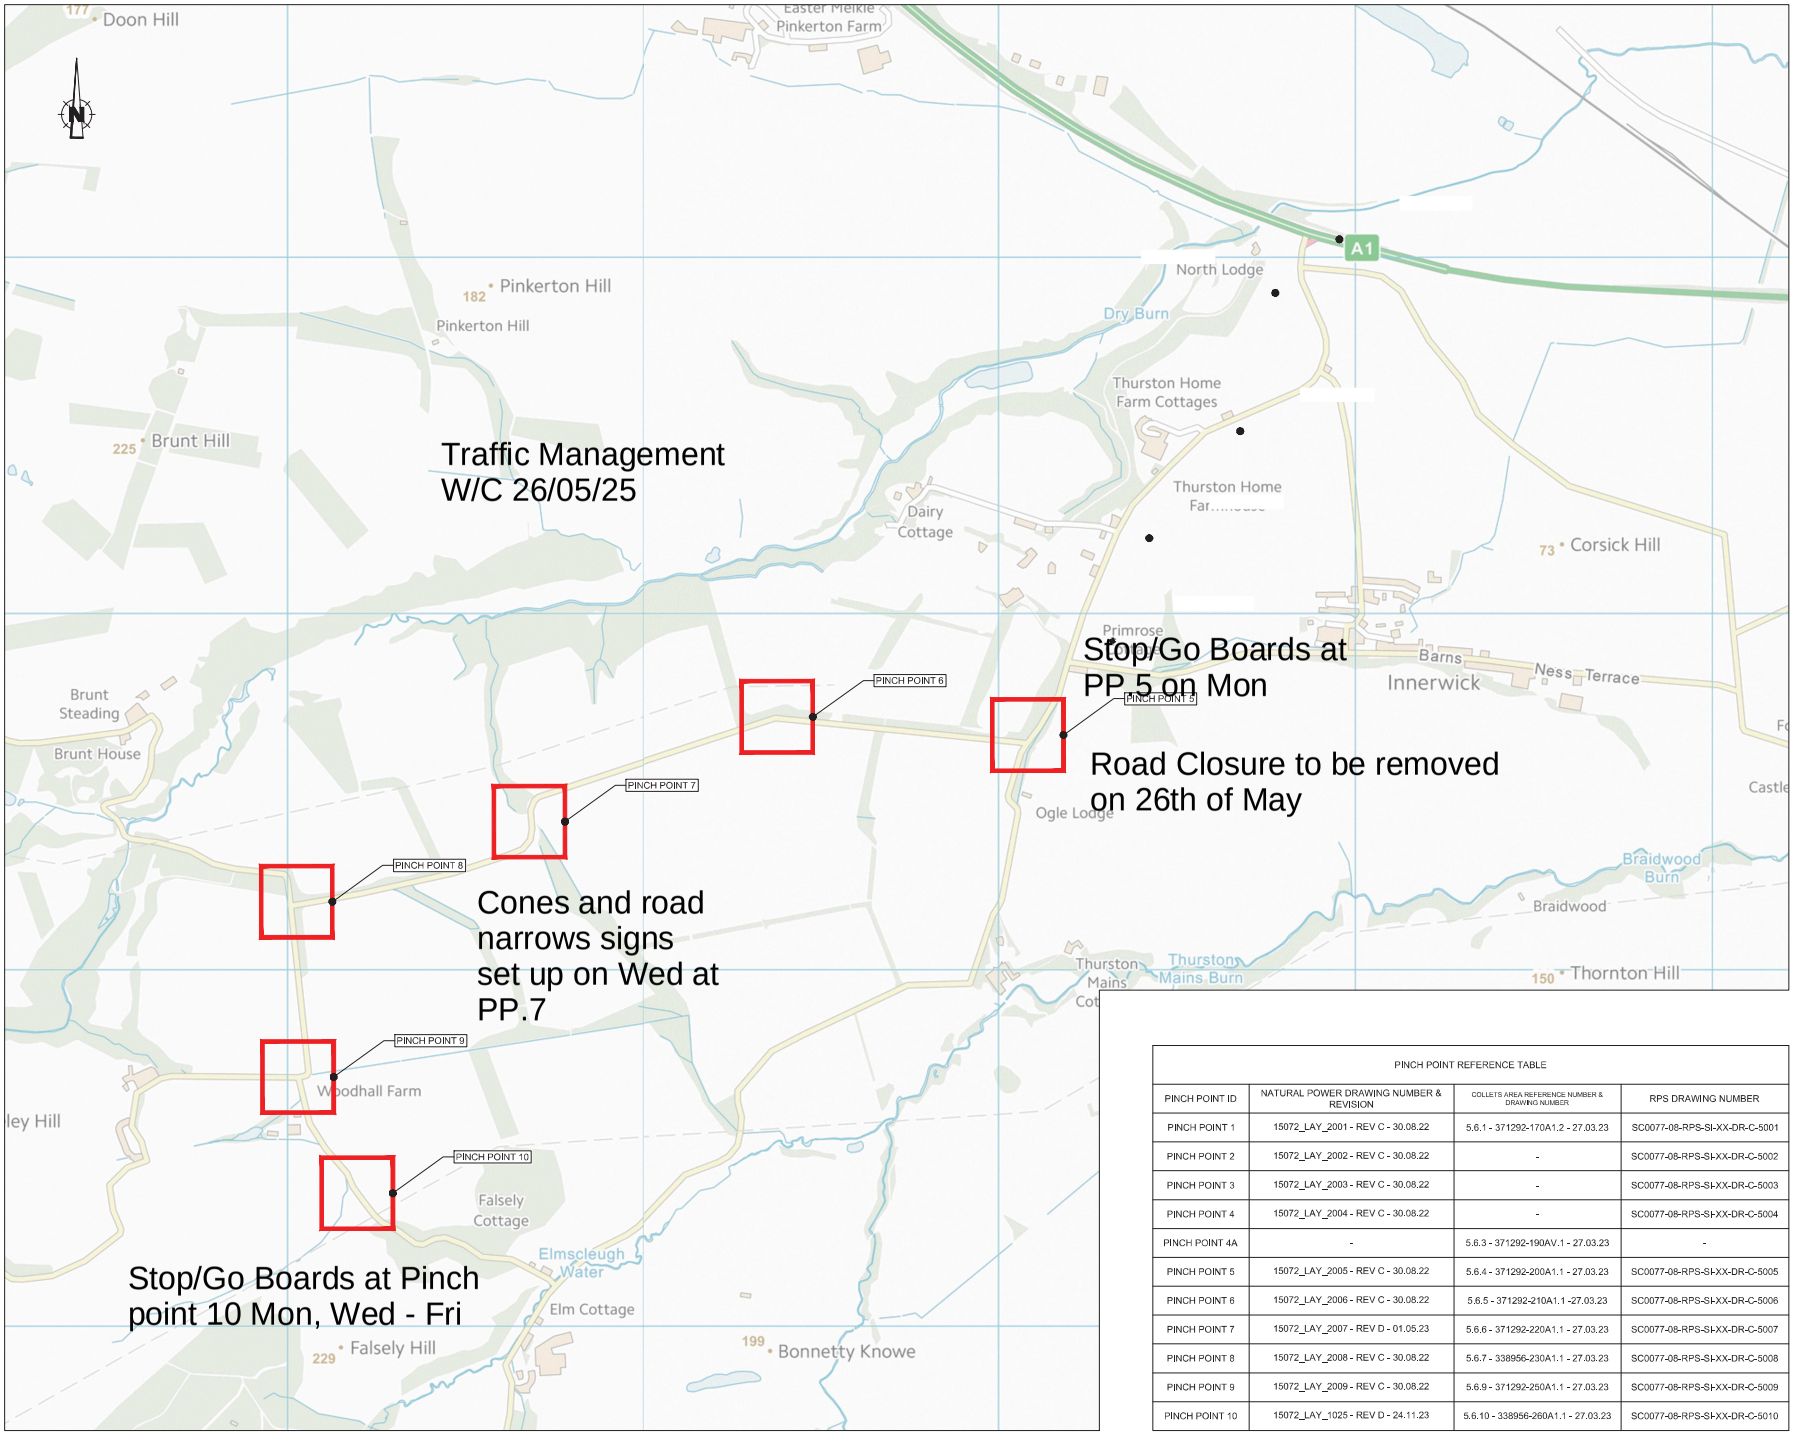

PINCH POINT LOCATION PLAN
SCALE 1:7,500

PINCH POINT REFERENCE TABLE			
PINCH POINT ID	NATURAL POWER DRAWING NUMBER & REVISION	COLLETS AREA REFERENCE NUMBER & DRAWING NUMBER	RPS DRAWING NUMBER
PINCH POINT 1	15072_LAY_2001 - REV C - 30.08.22	5.6.1 - 371292-170A1.2 - 27.03.23	SC0077-08-RPS-SI-XX-DR-C-5001
PINCH POINT 2	15072_LAY_2002 - REV C - 30.08.22	-	SC0077-08-RPS-SI-XX-DR-C-5002
PINCH POINT 3	15072_LAY_2003 - REV C - 30.08.22	-	SC0077-08-RPS-SI-XX-DR-C-5003
PINCH POINT 4	15072_LAY_2004 - REV C - 30.08.22	-	SC0077-08-RPS-SI-XX-DR-C-5004
PINCH POINT 4A	-	5.6.3 - 371292-190AV.1 - 27.03.23	-
PINCH POINT 5	15072_LAY_2005 - REV C - 30.08.22	5.6.4 - 371292-200A1.1 - 27.03.23	SC0077-08-RPS-SI-XX-DR-C-5005
PINCH POINT 6	15072_LAY_2006 - REV C - 30.08.22	5.6.5 - 371292-210A1.1 -27.03.23	SC0077-08-RPS-SI-XX-DR-C-5006
PINCH POINT 7	15072_LAY_2007 - REV D - 01.05.23	5.6.6 - 371292-220A1.1 - 27.03.23	SC0077-08-RPS-SI-XX-DR-C-5007
PINCH POINT 8	15072_LAY_2008 - REV C - 30.08.22	5.6.7 - 338956-230A1.1 - 27.03.23	SC0077-08-RPS-SI-XX-DR-C-5008
PINCH POINT 9	15072_LAY_2009 - REV C - 30.08.22	5.6.9 - 371292-250A1.1 - 27.03.23	SC0077-08-RPS-SI-XX-DR-C-5009
PINCH POINT 10	15072_LAY_1025 - REV D - 24.11.23	5.6.10 - 338956-260A1.1 - 27.03.23	SC0077-08-RPS-SI-XX-DR-C-5010

DO NOT SCALE FROM DRAWING

NOTES

1. VERIFYING DIMENSIONS.
THE CONTRACTOR SHALL VERIFY DIMENSIONS AGAINST SUCH OTHER DRAWINGS OR SITE CONDITIONS AS PERTAIN TO THIS PART OF THE WORK.
2. EXISTING SERVICES.
ANY INFORMATION CONCERNING THE LOCATION OF EXISTING SERVICES INDICATED ON THIS DRAWING IS INTENDED FOR GENERAL GUIDANCE ONLY. IT SHALL BE THE RESPONSIBILITY OF THE CONTRACTOR TO DETERMINE AND VERIFY THE EXACT HORIZONTAL AND VERTICAL ALIGNMENT OF ALL CABLES, PIPES, ETC. (BOTH UNDERGROUND AND OVERHEAD) BEFORE WORK COMMENCES.
3. ISSUE OF DRAWINGS.
HARD COPIES, DWF AND PDF WILL FORM A CONTROLLED ISSUE OF THE DRAWING. ALL OTHER FORMATS (DWG, DXF ETC.) ARE DEEMED TO BE AN UNCONTROLLED ISSUE AND ANY WORK CARRIED OUT BASED ON THESE FILES IS AT THE RECIPIENTS OWN RISK. RPS WILL NOT ACCEPT ANY RESPONSIBILITY FOR ANY ERRORS ARISING FROM THE USE OF THESE FILES, EITHER BY HUMAN ERROR BY THE RECIPIENT, LISTING OF UNDIMENSIONED MEASUREMENTS, COMPATIBILITY ISSUES WITH THE RECIPIENT'S SOFTWARE, AND ANY ERRORS ARISING WHEN THESE FILES ARE USED TO AID THE RECIPIENTS DRAWING PRODUCTION, OR SETTING OUT ON SITE.
4. COLLETT PINCH POINT REFERENCES AS PER "COLLETT ROUTE ACCESS SURVEY - REVISION 2 371292 JUNE 2023".
6. CONTAINS ORDNANCE SURVEY DATA © CROWN COPYRIGHT AND DATABASE RIGHT 2023. MAP ACCURACY NOT GUARANTEED DUE TO REPRODUCTION METHODS.
7. PROTECTED SPECIES LOCATIONS BASED UPON LOCOGEN PROTECTED SPECIES REPORT. SURVEY CARRIED OUT 25.09.24.

Rev	Amendment Details	Dr'n	Chk'	App'	Date
P02	NUMBERING UPDATED	CK	CW	RB	10.12.24
P01	FIRST ISSUE	CK	CW	RB	03.12.24

3rd Floor (E)
Mercantile Chambers
53 Bothwell Street
Glasgow, G2 6TS
T +44 (0) 141 332 0373
F +44 (0) 141 332 3182
W www.rpsgroup.com

Client
Fred. Olsen Renewables
RJ McLEOD

Project
CRYSTAL RIG IV WINDFARM

Title
OFFSITE - UPGRADE WORKS LOCATION PLAN

Project Number	Sheet Size	Drawing Scale
SC0077-08	A1	AS SHOWN

Drawing Number
SC0077-08-RPS-SI-XX-DR-C-5000

Drawn By	Status	Revision
CK	S1	P02

Checked By	Approved By	Date
CW	RB	03.12.24

S:\Projects\SC00077 - RJ McLeod South Tenders\08 Crystal Rig Wind Farm\09 Drawings\1_ACAD\ SC0077-08-RPS-SI-XX-DR-C-5000-P02 Offsite Upgrade Works Location Plan.dwg